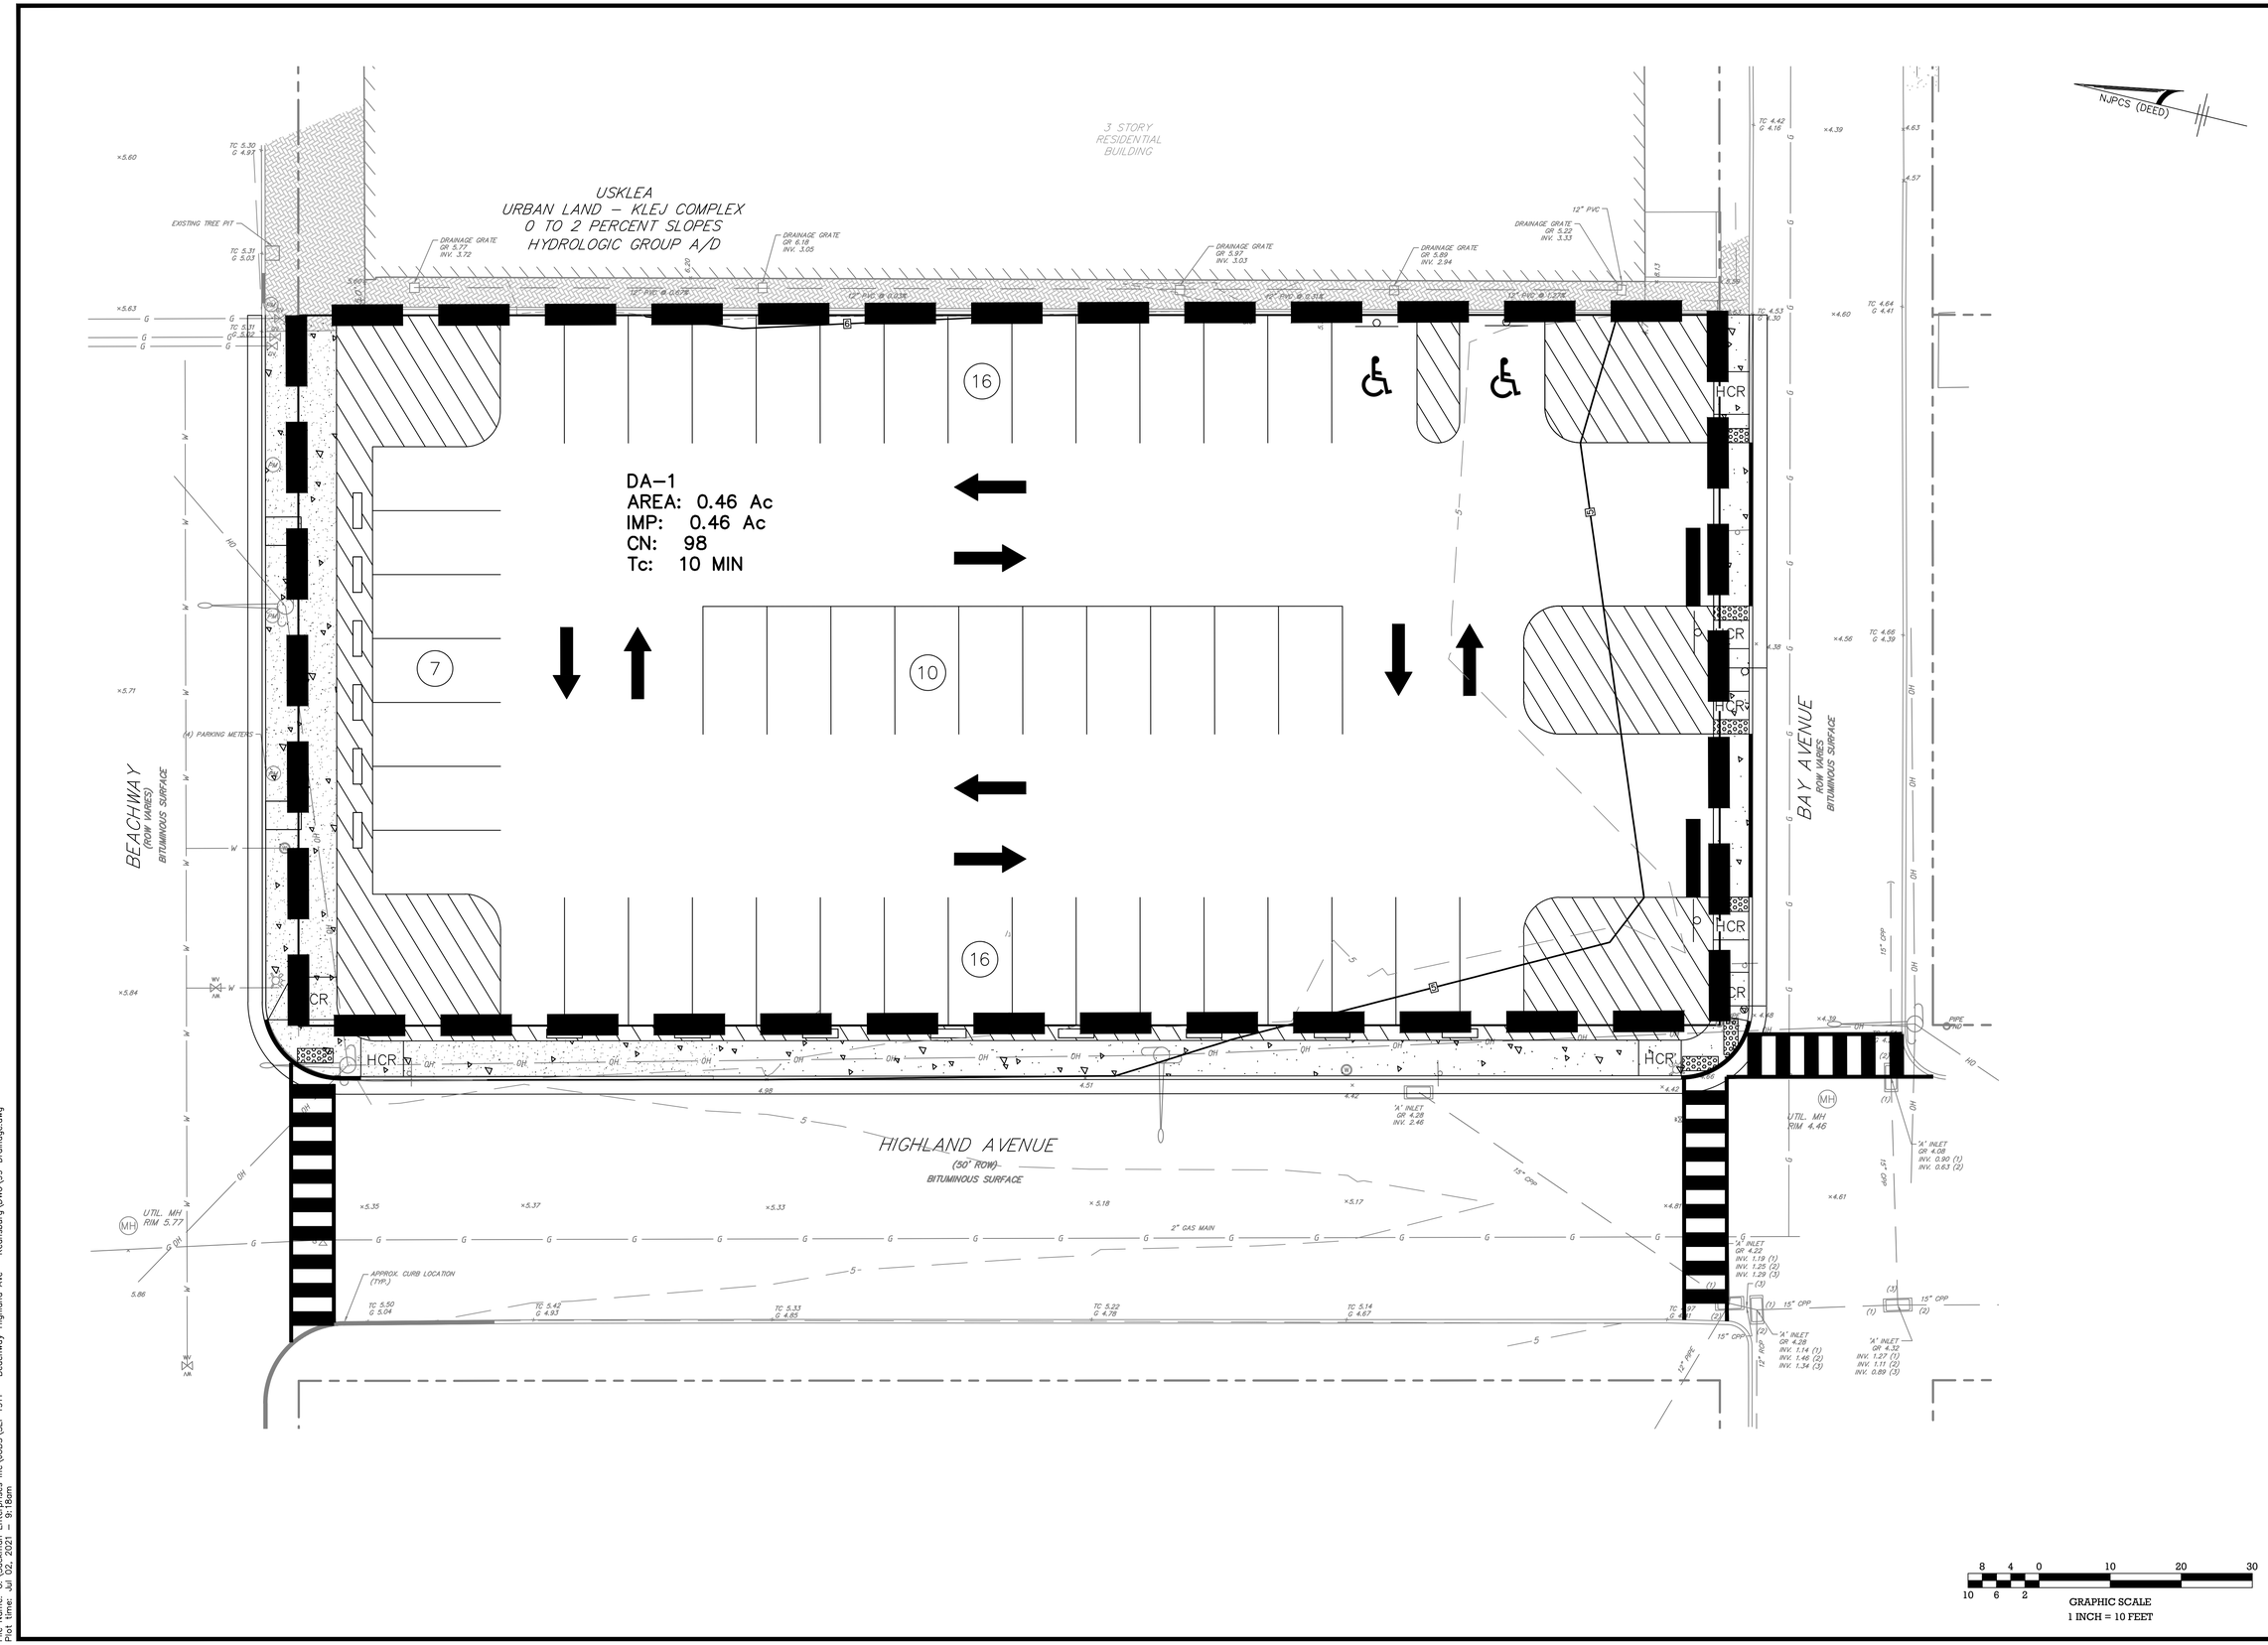

DATE	REVISIONS	DRAWN BY	CHECKED BY

DRAWN BY:	CHECKED BY:	RELEASED BY:
RPD	GBD	GBD
DATE: 07/02/21	HORIZONTAL SCALE: 1"=10'	VERTICAL SCALE: N/A
PROJECT No.: SEI–1911		
DRAWING NAME: 99–Drainage.dwg		

POST–DEVELOPTMENT DRAINAGE AREA MAP
12 HIGHLANDS AVENUE
BLOCK 10; LOTS 1, 8 & 9

SITUATED IN
BOROUGH OF KEANSBURG, MONMOUTH COUNTY, NEW JERSEY

MidAtlantic Engineering Partners, LLC
Certificate of Authorization No. 24GA28184000
Gateway 195 Centre
5 Commerce Way, Suite 200
Hamilton, NJ 08691
609-910-4450
Louis L. Zaegner IV P.E. PE No. GE04226500
William J. Parkhill II P.E. PE No. GE04753800

Sheet Number
2 OF 2

File Name: G:\Sackman Enterprises Inc\JOBS\SEI–1911 – Beachway–Highland Ave – Keansburg\DWG\99–Drainage.dwg
Plot Time: Jul 02, 2021 – 9:18am