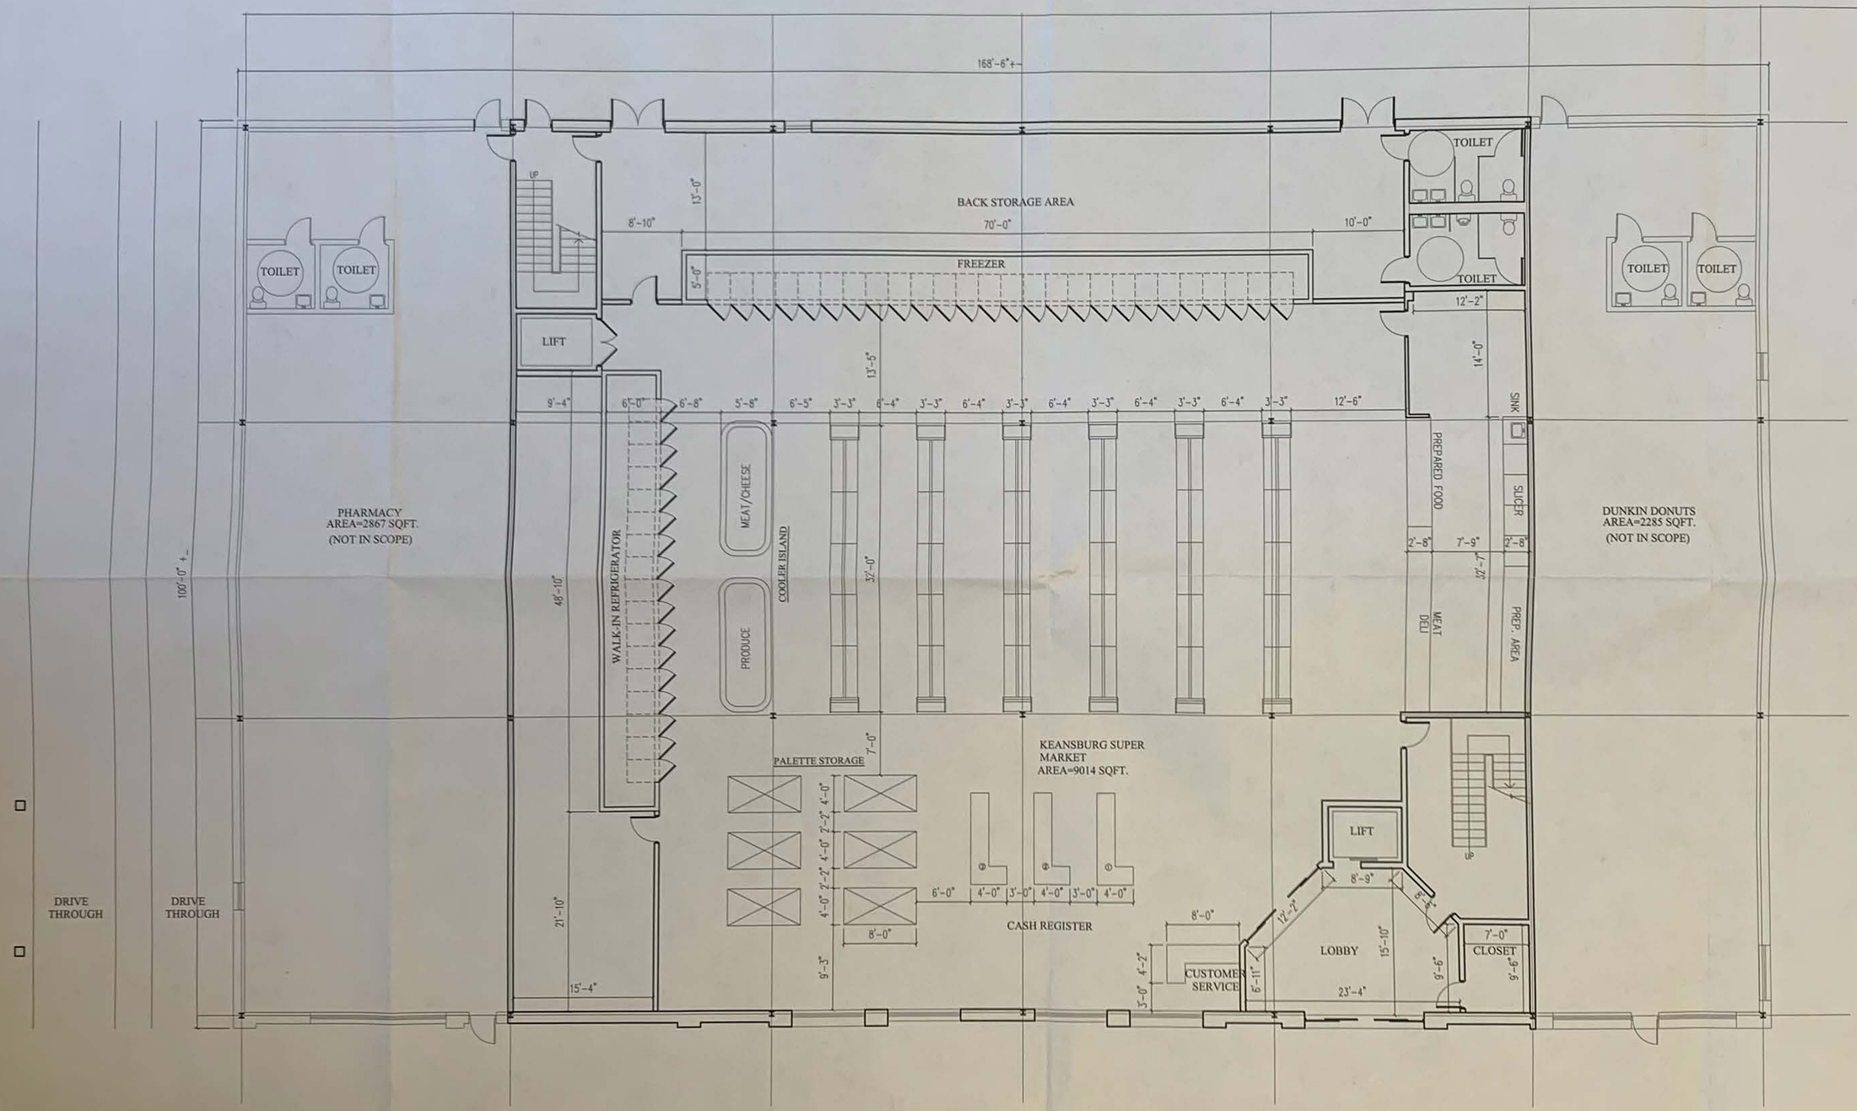

PROPOSED FLOOR PLAN

SCALE: 1/8" = 1'-0"

VP
ARCHITECTURAL DESIGN, LLC.
VINU M. PATEL
NJ-LIC#21AI01001700
200 PERRINE ROAD
OLD BRIDGE NEW JERSEY 08857
PH: 732-721-8300
E-MAIL: VPARCHDESIGN@GMAIL.COM

TENANT FIT-UP WORK
FOR
BB 199 MAIN LLC
AT
KEANSBURG PLAZA
199 MAIN STREET
KEANSBURG, NJ 07734

PROPOSED FLOOR PLAN

NO.	DATE	DESCRIPTION
01	11-08-24	ISSUED FOR ZONING

REVISIONS

DATE	02-08-24
DRAWN	YP
PROJECT NUMBER	2024-55
CHECKED	VINU

SHEET
A-1

THIS DRAWING IS NOT VALID UNLESS SIGNED AND SEALED BY THE ARCHITECT OR PLANNER NAMED ABOVE.

ALL IDEAS, DESIGNS, ARRANGEMENTS, PLANS AND SPECIFICATIONS INDICATED OR REPRESENTED BY THIS DRAWING ARE BY AND THE PROPERTY OF VINU PATEL ARCHITECT DEVELOPED FOR USE ON AND IN CONJUNCTION WITH THE SPECIFIED PROJECT. NONE OF THESE IDEAS, DESIGNS, ARRANGEMENTS, PLANS OR SPECIFICATIONS SHALL BE USED FOR OR DISCLOSED TO ANY PERSON, FIRM OR CORPORATION WITHOUT THE EXPRESS WRITTEN PERMISSION OF VINU PATEL, ARCHITECT. VISUAL CONTACT WITH THESE PLANS OR SPECIFICATIONS SHALL CONSTITUTE CONCLUSIVE EVIDENCE OF ACCEPTANCE OF THESE RESTRICTIONS.